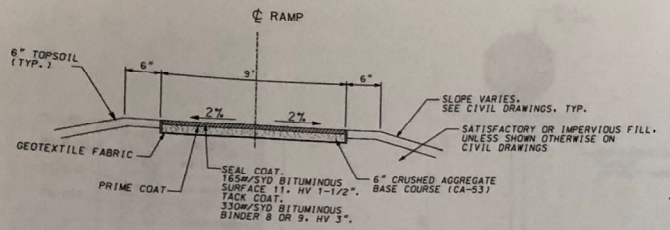

TYPICAL SECTION
FOR RECREATION TRAIL ACCESS RAMPS
WITH ASPHALT SURFACE

1 / R-07

N.T.S.

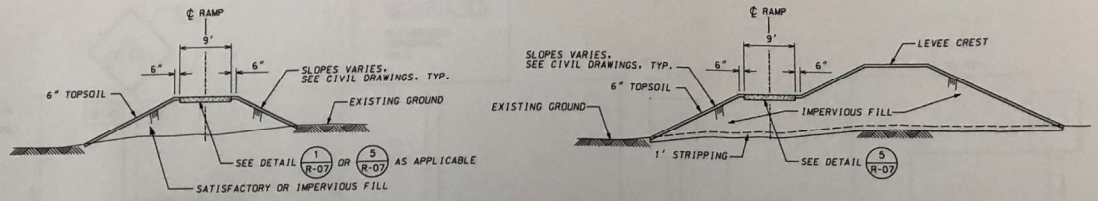

2 / R-07 TYPICAL SECTIONS FOR ASPHALT AND AGGREGATE RAMPS

N.T.S.

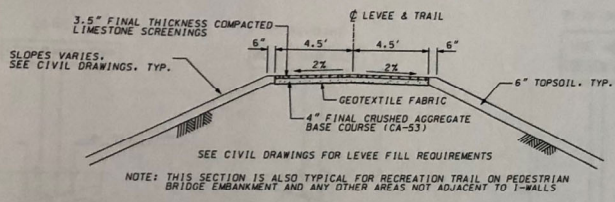

3 / R-07 TYPICAL SECTION RECREATION TRAIL ON LEVEE

N.T.S.

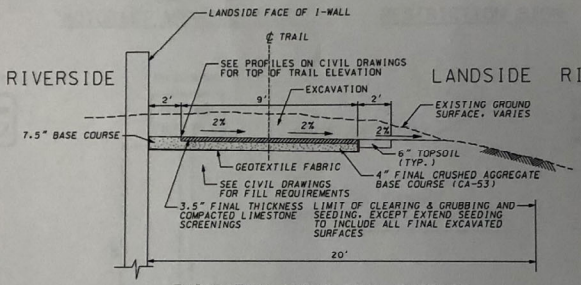

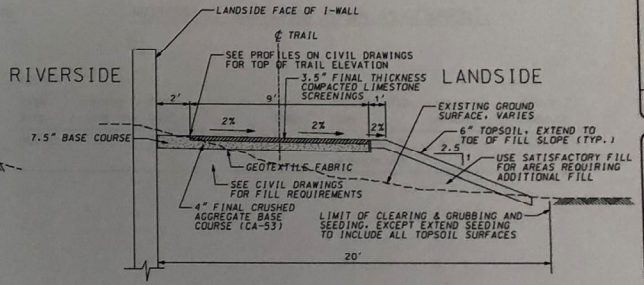

4 / R-07 TYPICAL SECTIONS
RECREATION TRAIL ADJACENT TO I-WALL

N.T.S.

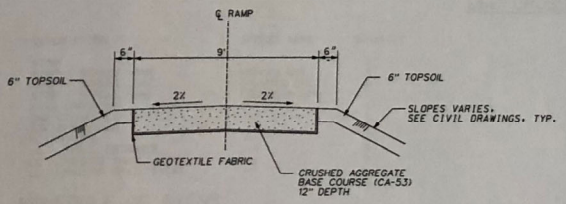

5 / R-07 TYPICAL SECTION FOR AGGREGATE RAMPS

N.T.S.

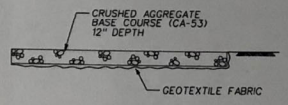

ALL OTHER SURFACES DESIGNATED
FOR AGGREGATE SURFACE NOT
COVERED ON THIS SHEET

6 / R-07

N.T.S.

US Army Corps of Engineers
Chicago District

NUMBER	AMENDMENT DESCRIPTION	DATE APPROVED	APPROVED SYMBOL	DESCRIPTION	DATE APPROVED

U.S. ARMY ENGINEER DISTRICT
CORPS OF ENGINEERS
CHICAGO, ILLINOIS

U.S. ARMY ENGINEER DISTRICT
CORPS OF ENGINEERS
BUFFALO, NEW YORK

DESIGNED BY: FTL | DATE: JANUARY 2008
DRAWN BY: FTL | SCALE: AS SHOWN
CHECKED BY: CDM | SOLICITATION NUMBER:
SUBMITTED BY: | DATE:

LITTLE CALUMET RIVER, INDIANA
LOCAL FLOOD PROTECTION
STAGE VIII

RECREATION TRAIL
& ACCESS RAMP
TYPICAL SECTIONS

SHEET REFERENCE NUMBER:
R-07

SHEET 71 OF 106